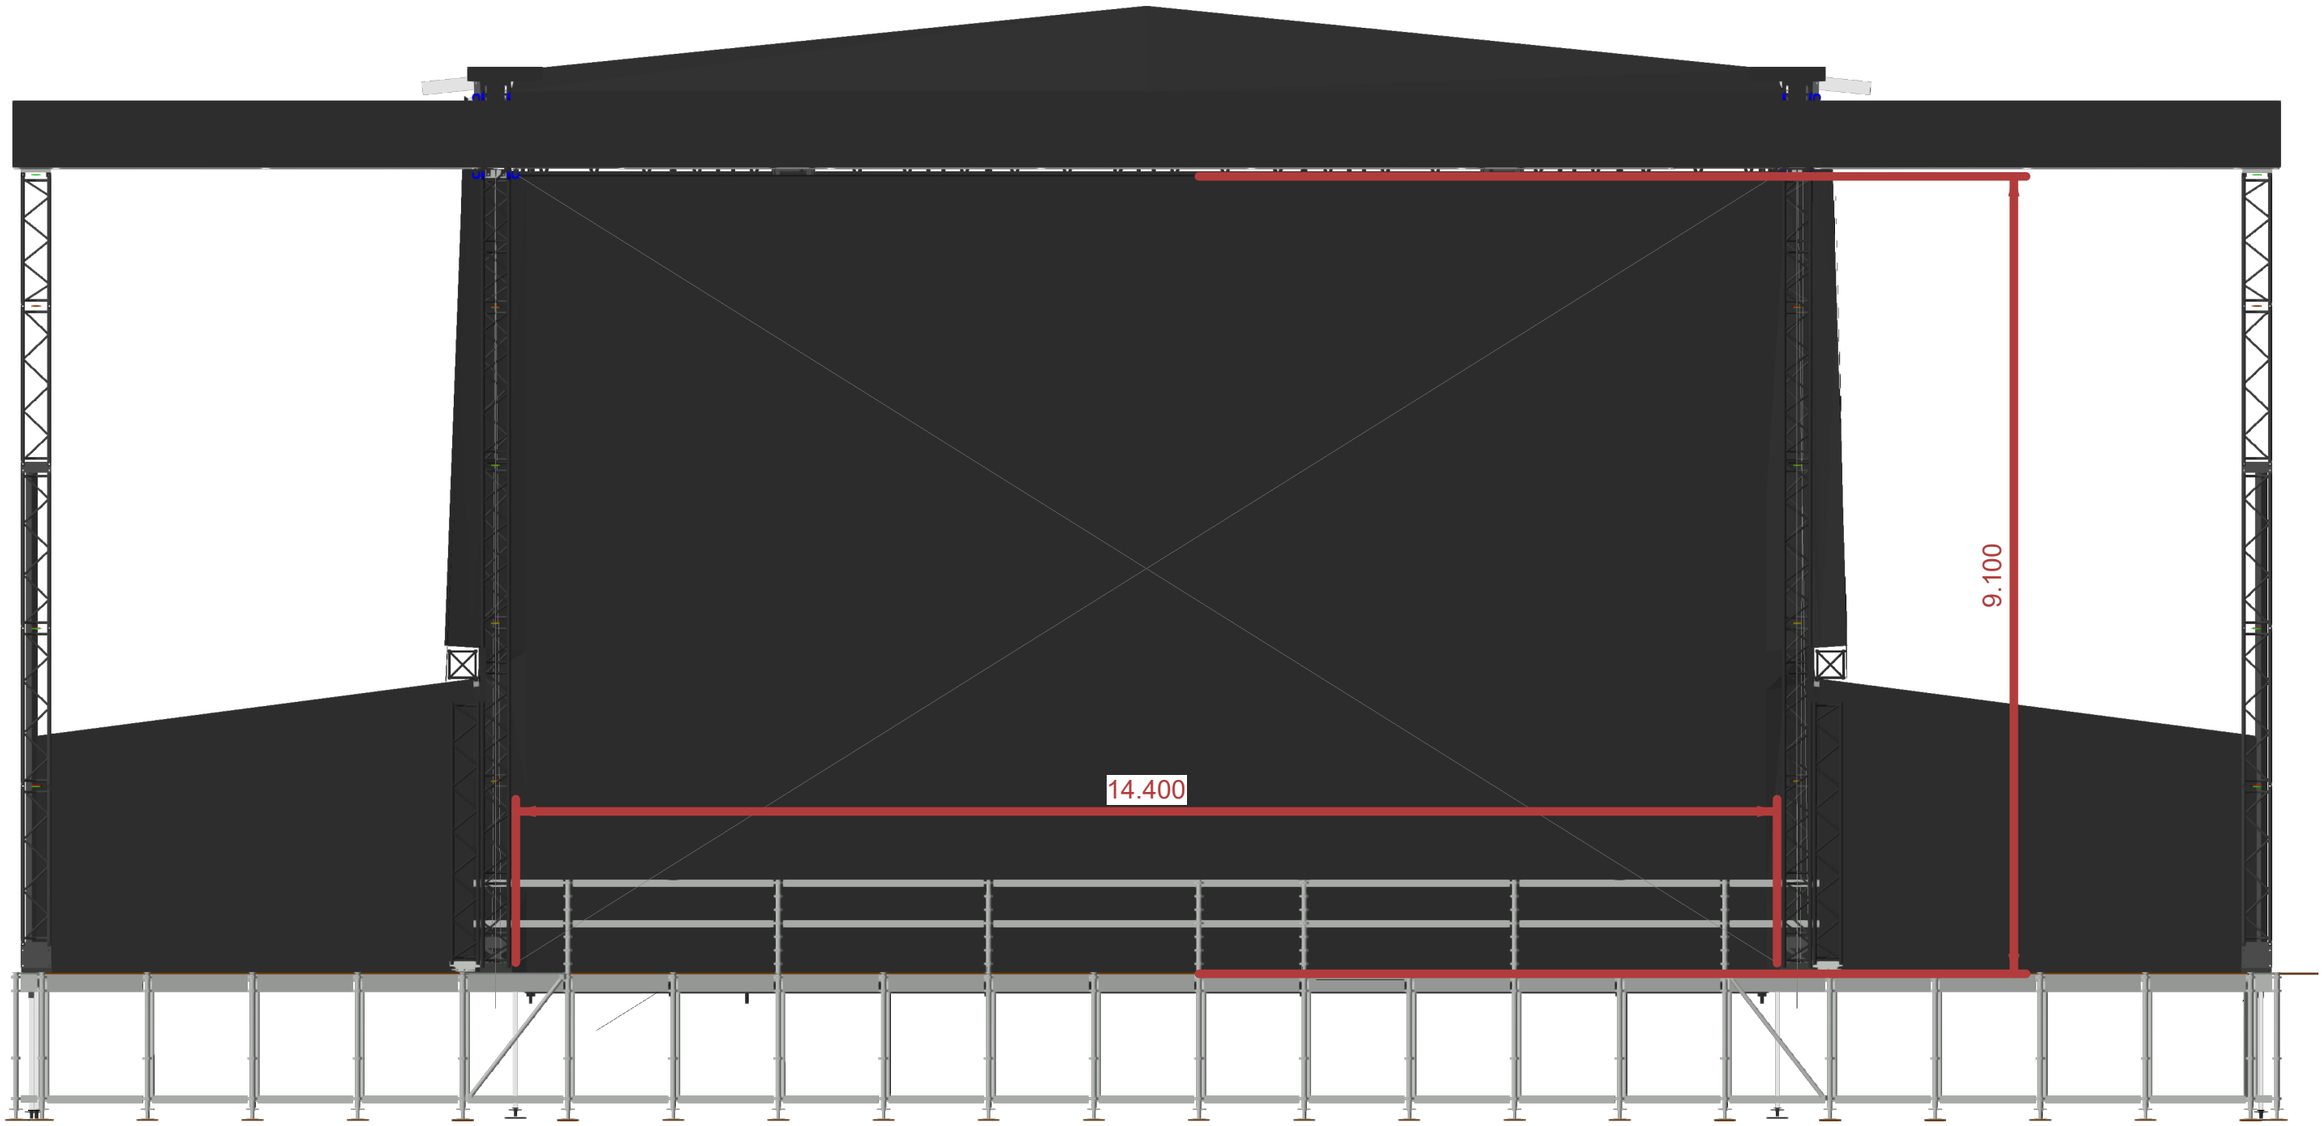

Project :
CVH Kløften 2027

File :
CVH Kløften (store scene) 2027.vwx

View :	FRONT	Date :	2027
Scale :	1:90	PM :	ANLI
Units :	mm	Drawn By :	MMM

Notes :

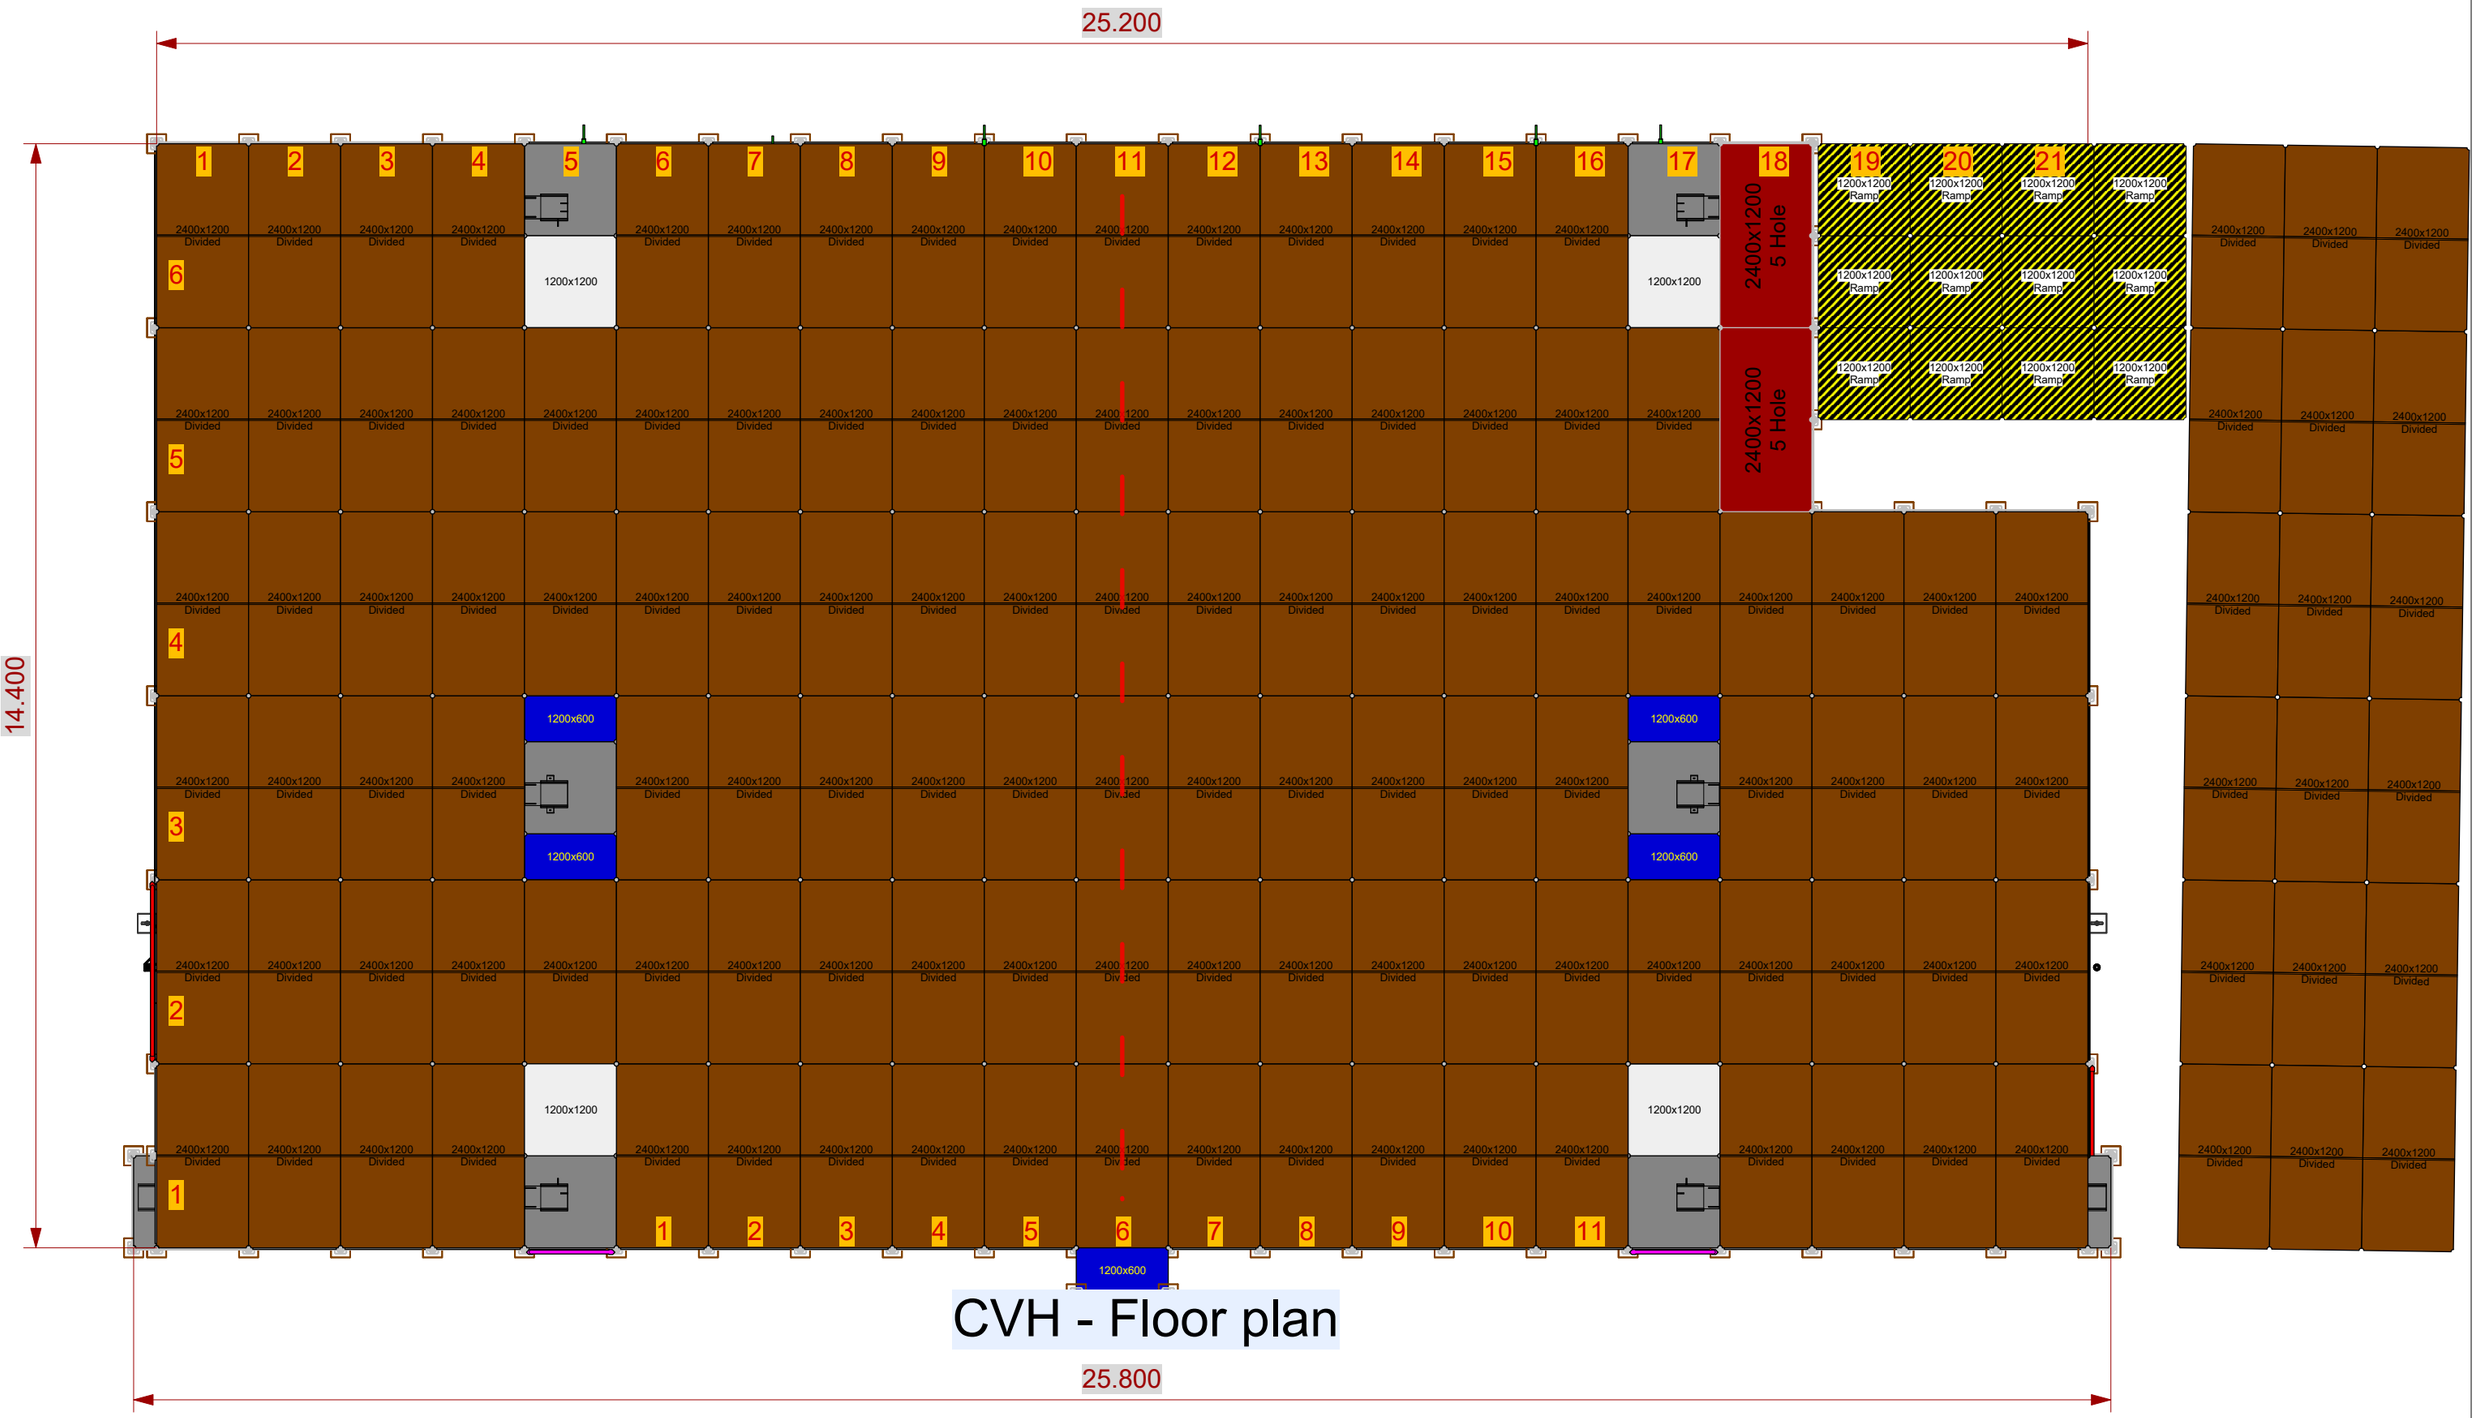

CVH - Floor plan

25.800

Project : CVH Kløften 2027			
File : CVH Kløften (store scene) 2027.vwx	View : Gulv plan	Date : 2027	
	Scale : 1:80	PM : ANLI	
	Units : mm	Drawn By : MMM	
nordic rentals	Notes :	Page : 2/2	